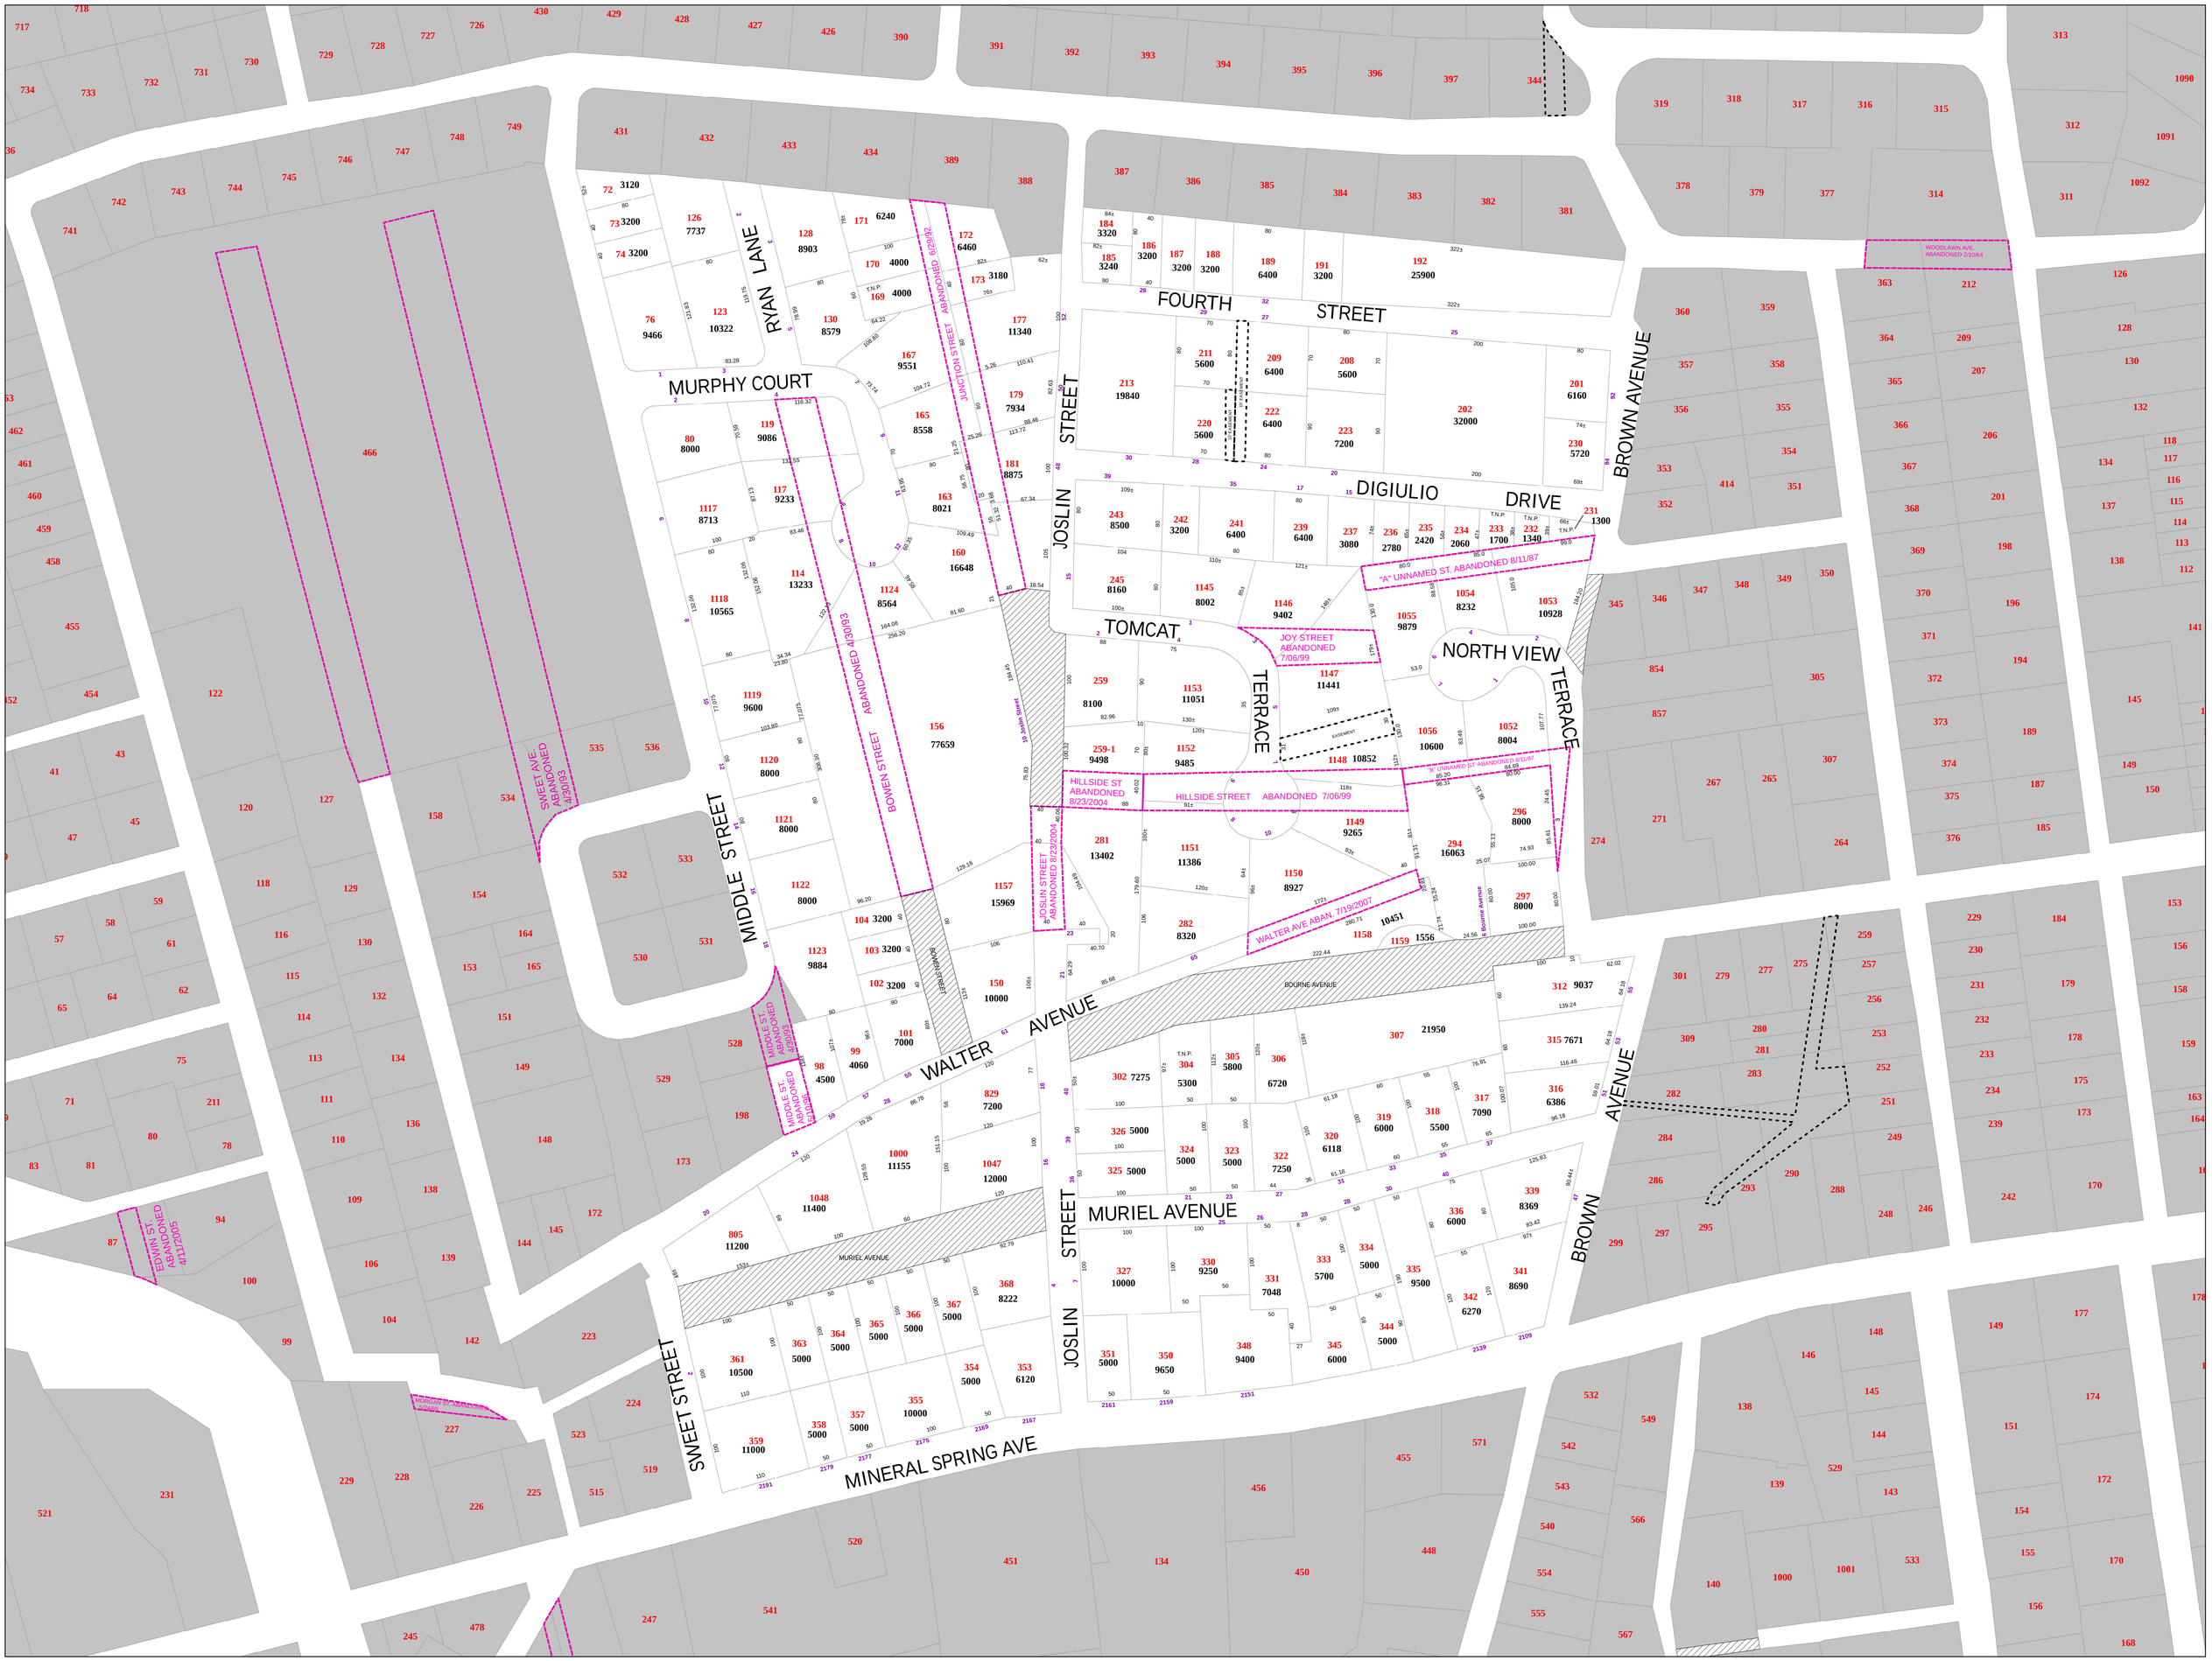

Plat 20
Plat 25A
Plat 21B
Plat 25
Plat 14
Plat 15

NOTICE: The North Providence Tax Assessor declares that, the changes on this map reflect changes made as of December 31, 2014.

This Map is not to be used as a property or boundary map. Users are warned that use of this map for any other purpose than its intended use is done so at the users risk. All dimensions and areas are more or less than.

SOURCE: Nicole M. Chellel, GIS Coordinator, Department of Communications, Town of North Providence.

- Rivers
- Water Bodies
- Town Line
- Easements
- Paper Roads
- Abandoned Roads
- Lot Lines

II

Town of North Providence Rhode Island Tax Assessor Maps

Current Road Name:	Former Road Name:
DiGuilio Street	Third Street

0 45 90 180 Feet

1:900

MAP NUMBER 21B